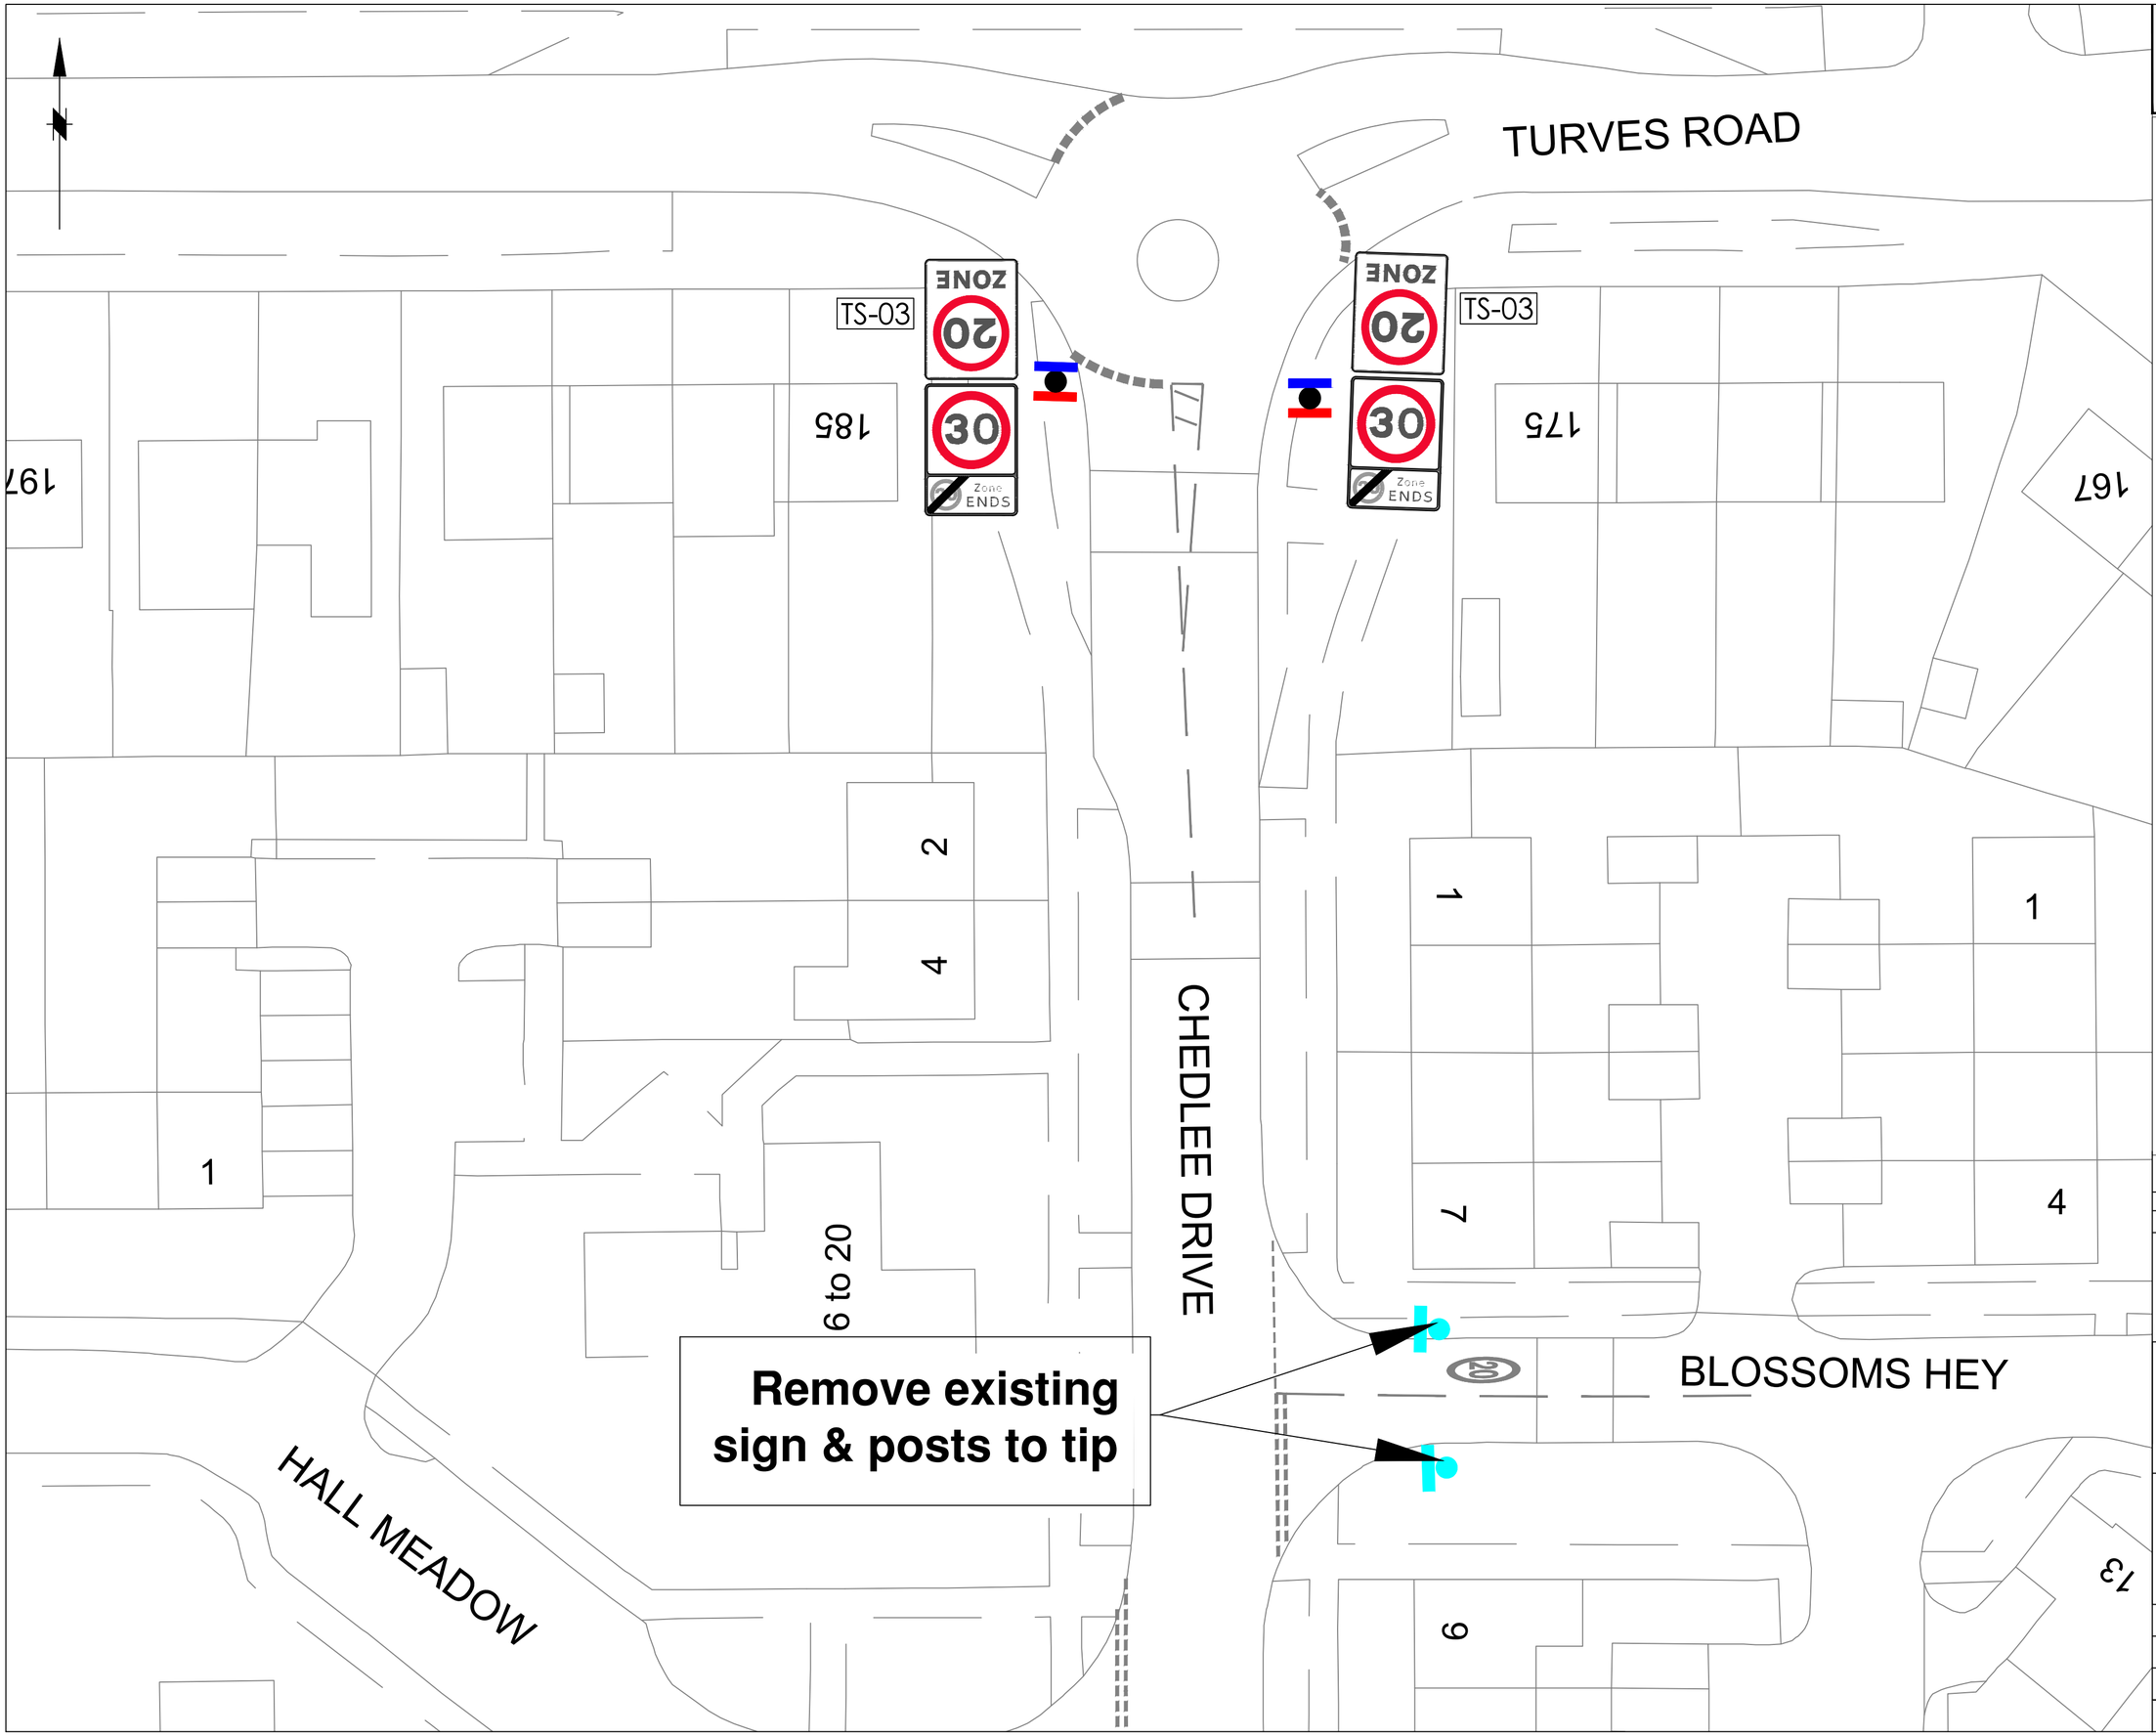

This map is reproduced from Ordnance Survey material with the permission of Ordnance Survey on behalf of the Controller of His Majesty's Stationery Office © Crown copyright.Unauthorised reproduction infringes Crown copyright and may lead to prosecution or civil proceedings.Stockport Metropolitan Borough Council AC0000804794 2026

Notes – General:

1) All dimensions are stated in metres unless stated otherwise
2) Engineer to mark up on site post locations
3) Risk of underground services - (Locations indicitive only) - Contractor to verify on site before excavation

Notes - 1200 Series - Traffic Signs:

1) **All sign post locations and sign face orientations are to be agreed on site by an engineer.**
2) Sign installation details as per SMBC Standard Detail STP/H/27.
3) Proposed posts to be galvanised 76.1mm diameter, unless otherwise stated.
4) Proposed Gateway signs to be 3.7m height unless otherwise stated.
5) Signs to be mounted at 2.3m height
6) This drawing is to be read in conjunction with Drawing No.s 1196/02/EPE/ 002 & 1196/02/EPE/004

Key - General:

Existing sign and/or post to be removed to tip off site

Existing Road Markings

Key - Series 1200 - Traffic Signs:

TS-03 Proposed back to back Diag.674 & 675 signs

Type A 2 no.

Type B 2 no.

- New 76.1mm diameter galvanised post. 2 no.

Note: Totals are for each sheet.

Rev.	Drawn	Checked	Date	Revision Details

AMENDMENTS

STOCKPORT METROPOLITAN BOROUGH COUNCIL
HIGHWAYS AND TRANSPORTATION
STOPFORD HOUSE
STOCKPORT SK1 3TT

MARK GLYNN
DIRECTOR OF PLACE MANAGEMENT

Job Title

Eden Park Est, Cheadle Hulme 20mph Speed Limit Zone

Drawing Title

Proposed Gateway Sign Location - Layout 1

Drawn	Engineer	Checked	Approved
GK	GK	CP	SL
Date 30.04.26	Date 30.04.26	Date 30.04.26	Date 30.04.26

Size	Scale	Revision
A2	1:250	

Drawing No. 1196 / 02 / EPE / 002.1