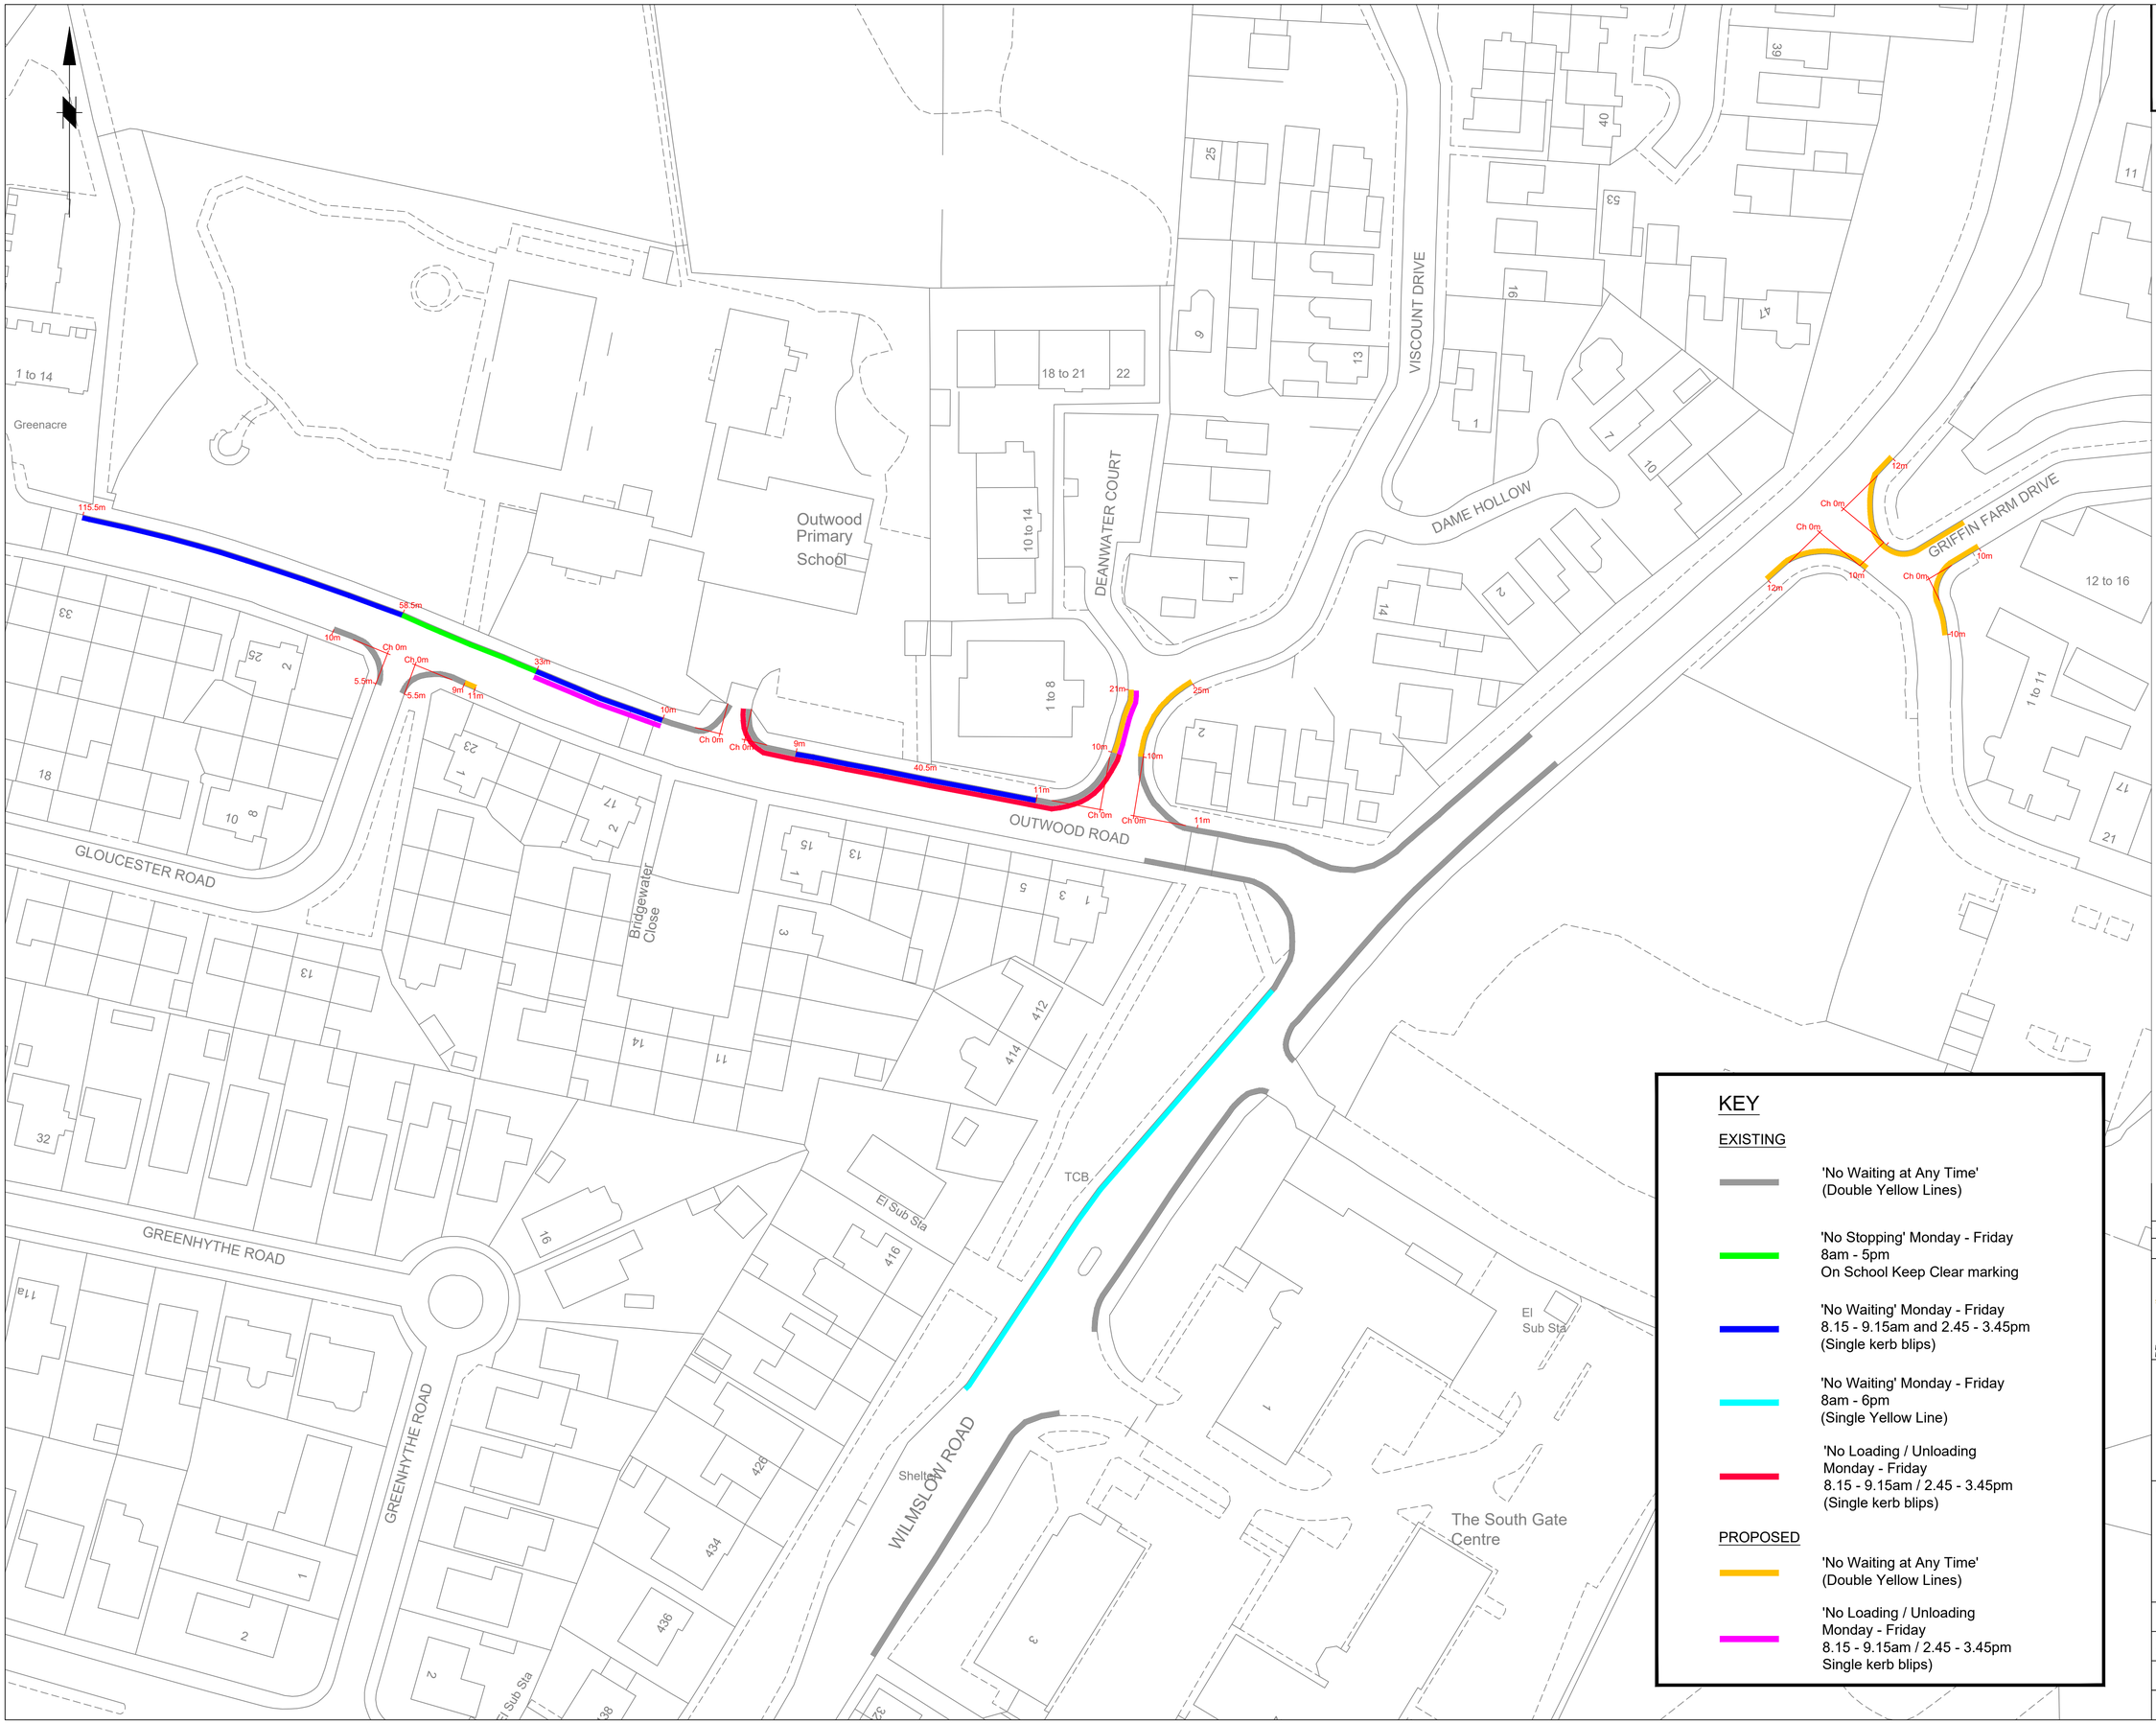

This map is reproduced from Ordnance Survey material with the permission of Ordnance Survey on behalf of the Controller of Her Majesty's Stationery Office © Crown copyright.Unauthorised reproduction infringes Crown copyright and may lead to prosecution or civil proceedings.Stockport Metropolitan Borough Council AC0000804794 2026

KEY

EXISTING

- 'No Waiting at Any Time' (Double Yellow Lines)
- 'No Stopping' Monday - Friday 8am - 5pm On School Keep Clear marking
- 'No Waiting' Monday - Friday 8.15 - 9.15am and 2.45 - 3.45pm (Single kerb blips)
- 'No Waiting' Monday - Friday 8am - 6pm (Single Yellow Line)
- 'No Loading / Unloading Monday - Friday 8.15 - 9.15am / 2.45 - 3.45pm (Single kerb blips)

PROPOSED

- 'No Waiting at Any Time' (Double Yellow Lines)
- 'No Loading / Unloading Monday - Friday 8.15 - 9.15am / 2.45 - 3.45pm Single kerb blips)

CONSULTATION

Rev.	Drawn	Checked	Date	Revision Details

AMENDMENTS

STOCKPORT METROPOLITAN BOROUGH COUNCIL
HIGHWAYS AND TRANSPORTATION
STOPFORD HOUSE
STOCKPORT SK1 3XE

MARK GLYNN
DIRECTOR OF PLACE MANAGEMENT

Job Title

OUTWOOD ROAD / WILMSLOW ROAD AREA HEALD GREEN, CHEADLE

Drawing Title

EXISTING / PROPOSED TRAFFIC REGULATION ORDER LAYOUT

Drawn	Engineer	Checked	Approved
CP	DK	SL	AM
Date 30/03/2026	Date 30/03/2026	Date 30/03/2026	Date 30/03/2026
Size A1	Scale 1;500		

Drawing No. NM8 - 4687 - 02

Revision