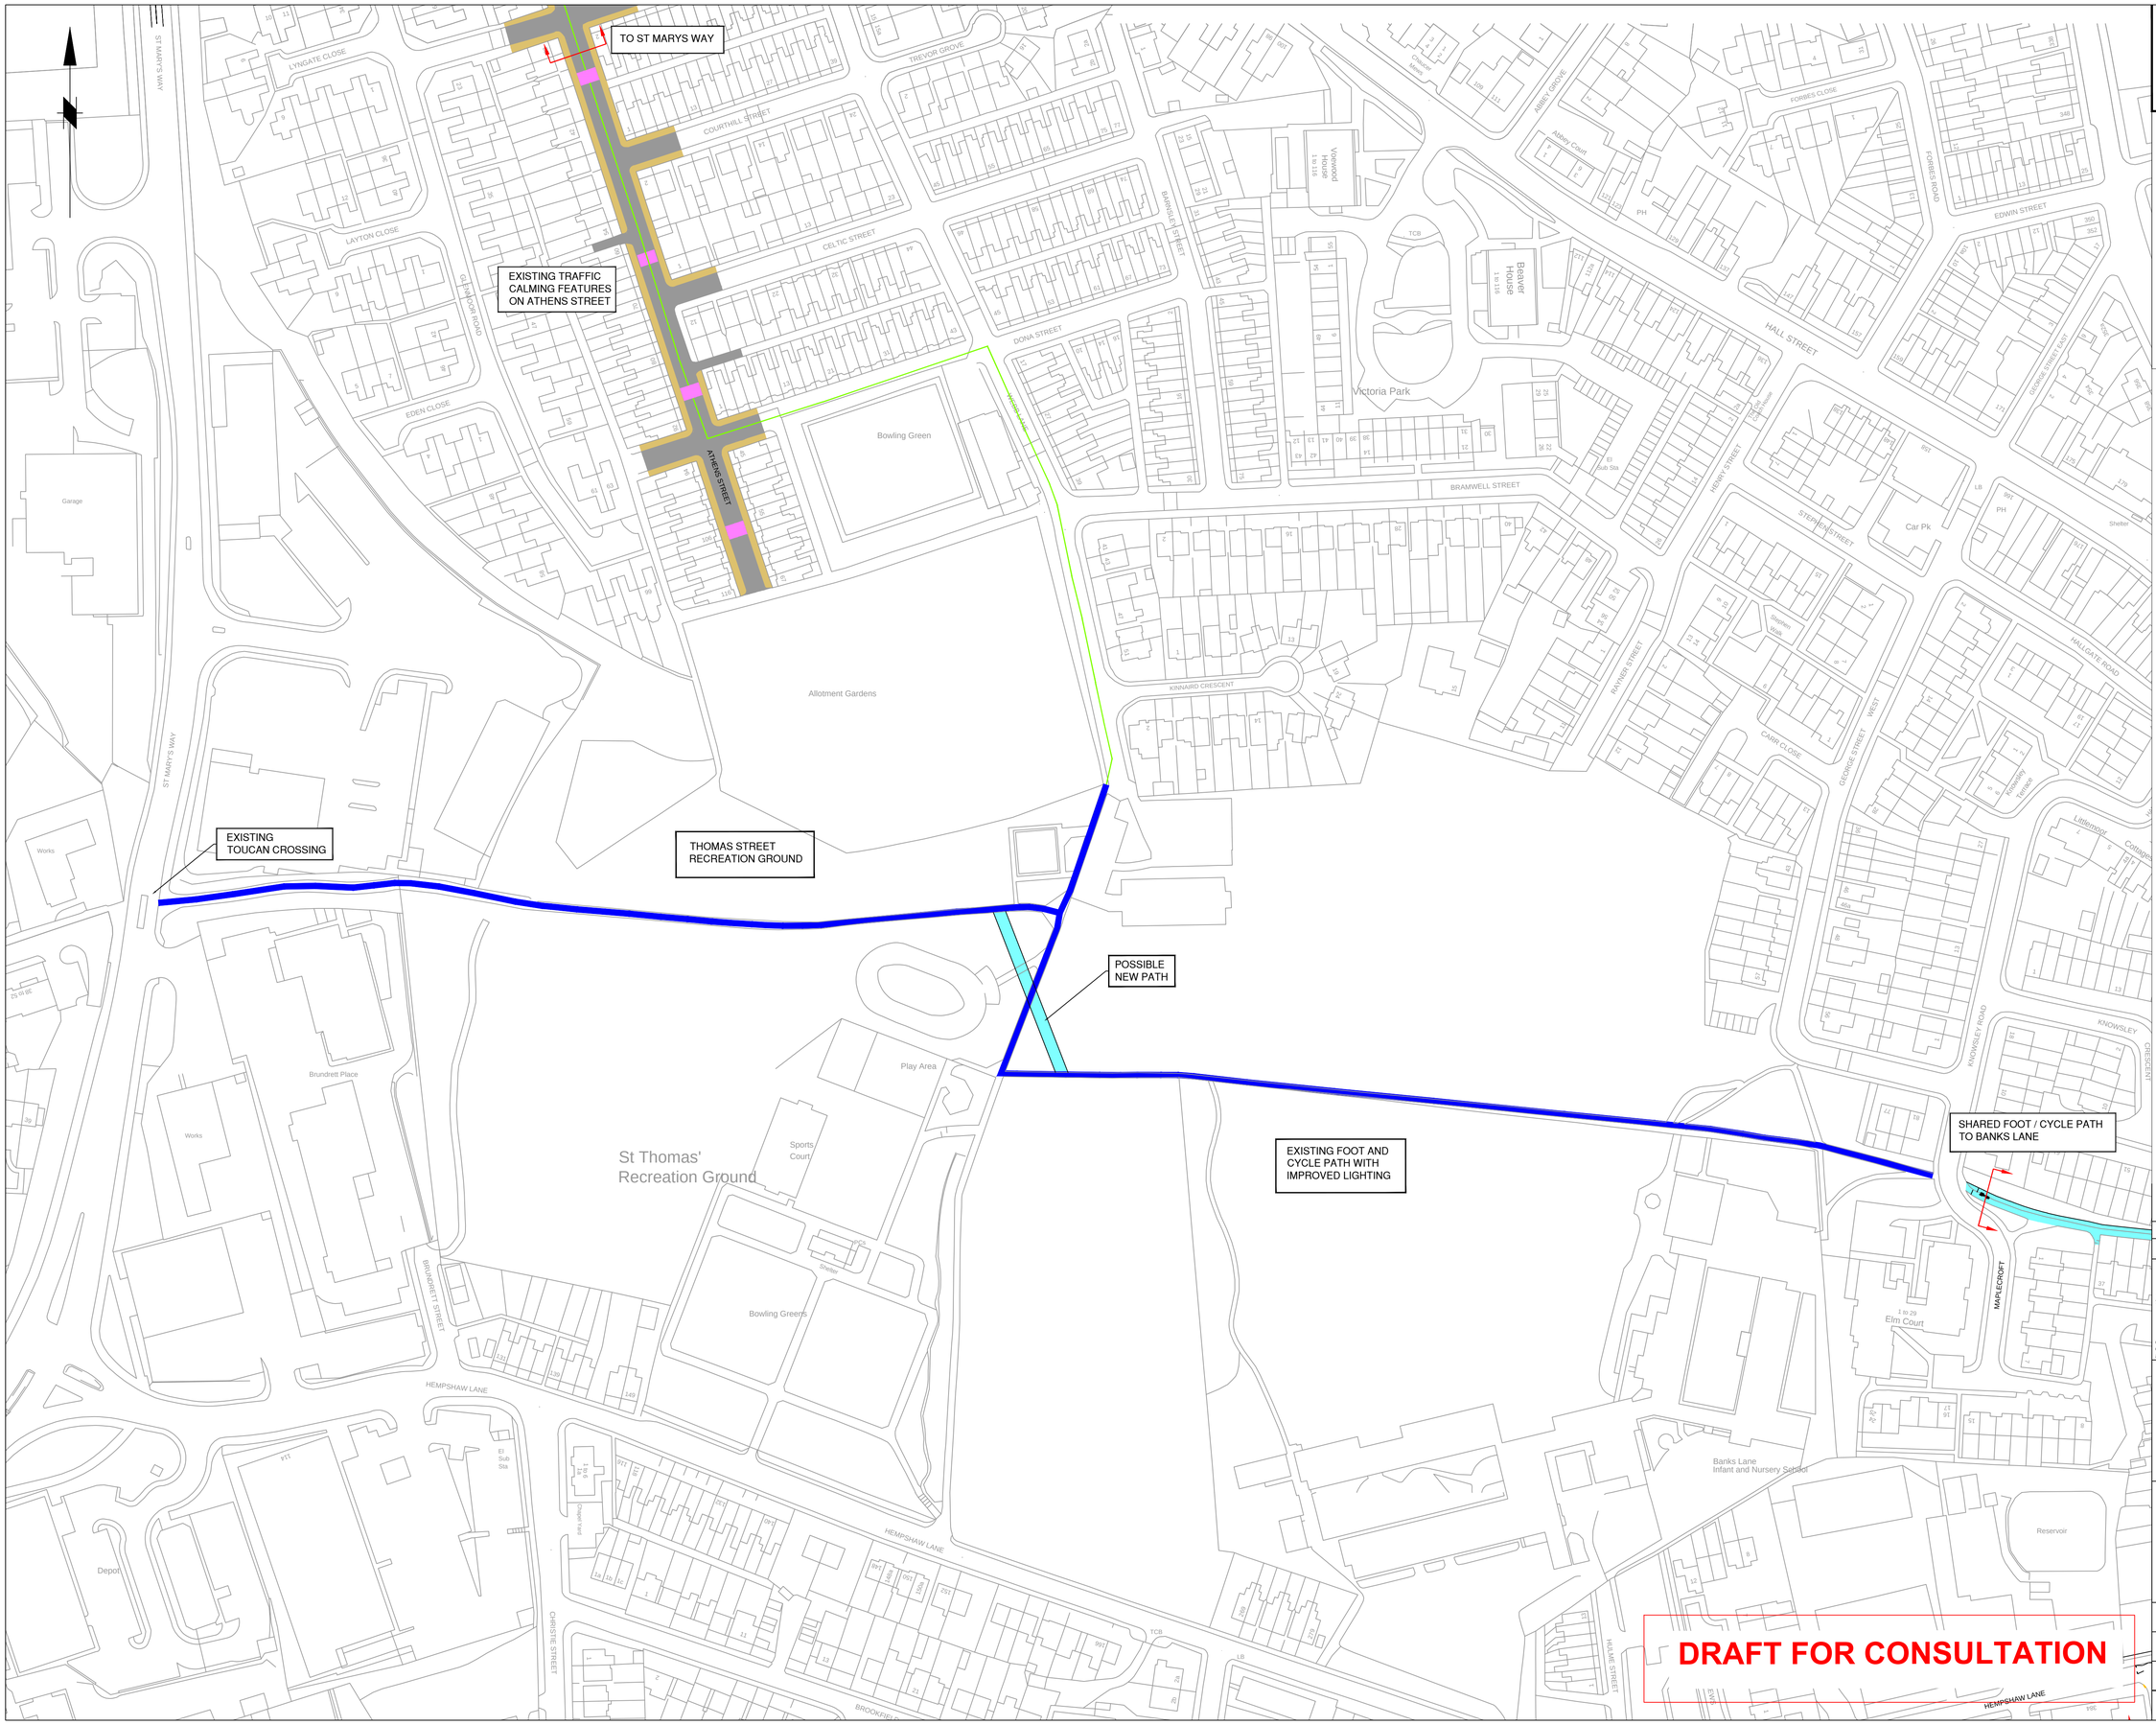

This map is reproduced from Ordnance Survey material with the permission of Ordnance Survey on behalf of the Controller of Her Majesty's Stationery Office © Crown copyright. Unauthorised reproduction infringes Crown copyright and may lead to prosecution or civil proceedings. Stockport Metropolitan Borough Council 100019571 2019

KEY:

- CARRIAGEWAY
- FOOTWAY
- SHARED FOOTWAY / CYCLEWAY
- EXSITING TRAFFIC CALMING FEATURES
- OFF ROAD ROUTE
- CYCLE ROUTE

Rev.	Drawn	Checked	Date	Revision Details

AMENDMENTS

STOCKPORT
METROPOLITAN BOROUGH COUNCIL

HIGHWAYS AND TRANSPORTATION
STOPFORD HOUSE
STOCKPORT SK1 3XE
TEL 0161 474

CAROLINE SIMPSON
CORPORATE DIRECTOR
PLACE

Job Title

MAYORAL CHALLENGE FUND
OFFERTON TO
STOCKPORT

Drawing Title

ST THOMAS RECREATION GROUND

Drawn	Engineer	Checked	Approved
CP	KF	KF	NDW
Date 23/08/19	Date 23/08/19	Date 26/09/19	Date 26/09/19
Size A1	Scale 1:1000		
Drawing No. F / 0280 / 002 / 001			Revision