


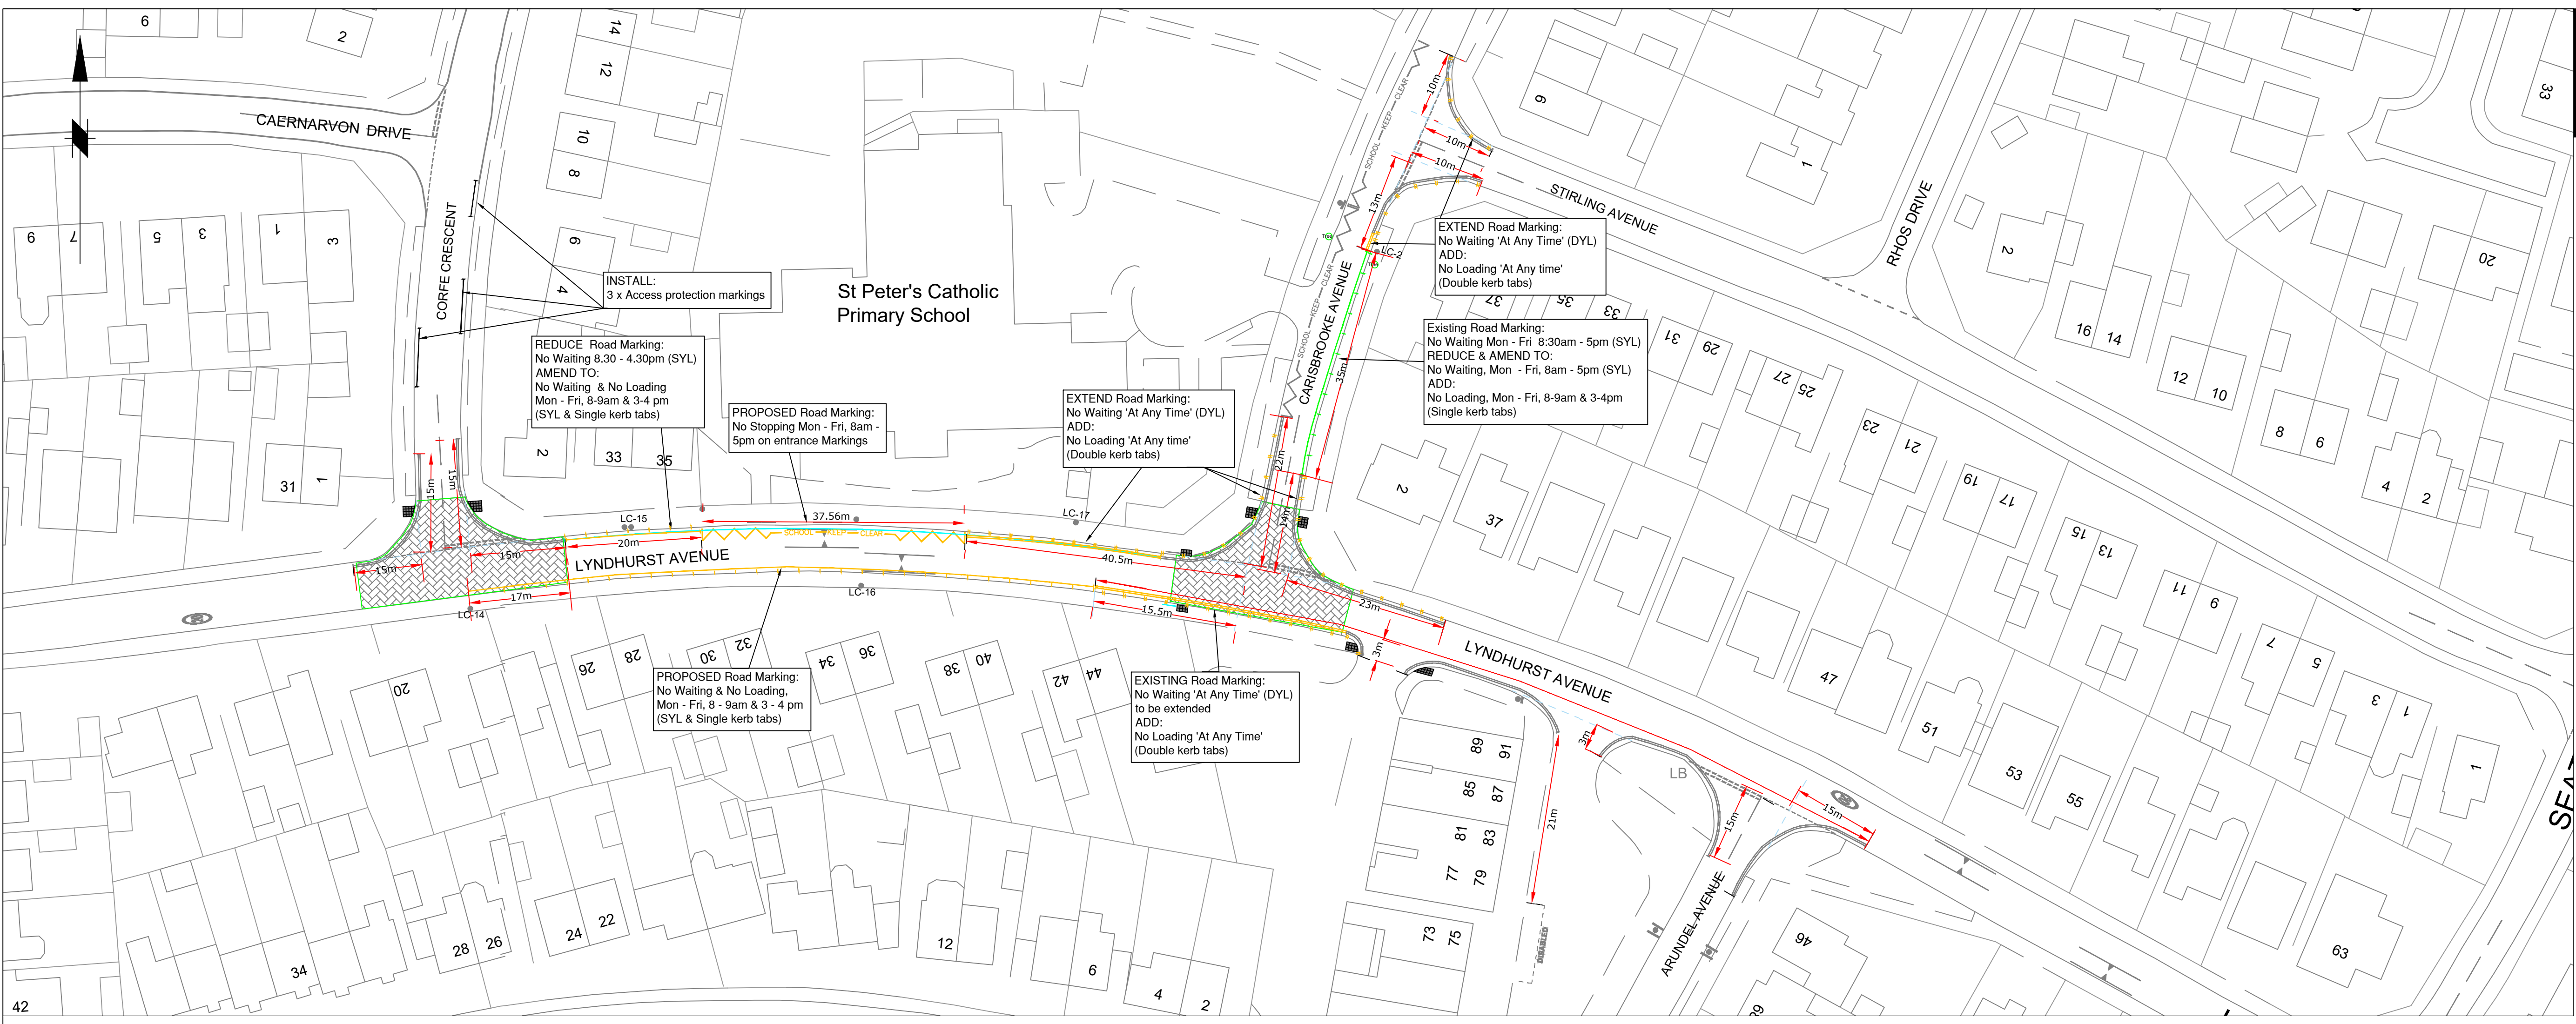

This map is reproduced from Ordnance Survey material with the permission of Ordnance Survey on behalf of the Controller of His Majesty's Stationery Office © Crown copyright. Unauthorised reproduction infringes Crown copyright and may lead to prosecution or civil proceedings. Stockport Metropolitan Borough Council AC0000804794 2026

KEY

Existing:


- No Waiting 'At Any Time' (Double Yellow Lines) to remain
- No Waiting 'At Any Time' (Double Yellow Lines) ADDITION OF: No Loading 'At Any Time' (Double kerb tabs)
- No Waiting Mon - Fri, 8.30am - 4.30pm (Single Yellow Line) to be removed
- School Keep Clear - No Stopping 8am - 5pm on entrance markings
- No Waiting Mon - Fri, 8.30am - 4.30pm (Single Yellow Line) AMEND TO: No Waiting Mon - Fri, 8am - 5pm (SYL) & No Loading Mon - Fri, 8 - 9am & 3-4pm (Single kerb tabs)
- No Waiting Mon - Fri, 8am - 5pm (Single Yellow Line) ADDITION OF: No Loading Mon - Fri 8 - 9am & 3 - 4pm (Single Kerb tabs)

Proposed:

- School Keep Clear No Stopping 8am - 5pm on entrance markings
- Access Protection Markings (H-bar) x 3
- No Waiting & No Loading 'At Any Time' (Double Yellow Lines & Double Kerb tabs)
- No Waiting & No Loading Mon - Fri, 8 - 9am & 3 - 4pm (SYL & Single kerb tabs)

GENERAL

- Existing raised table

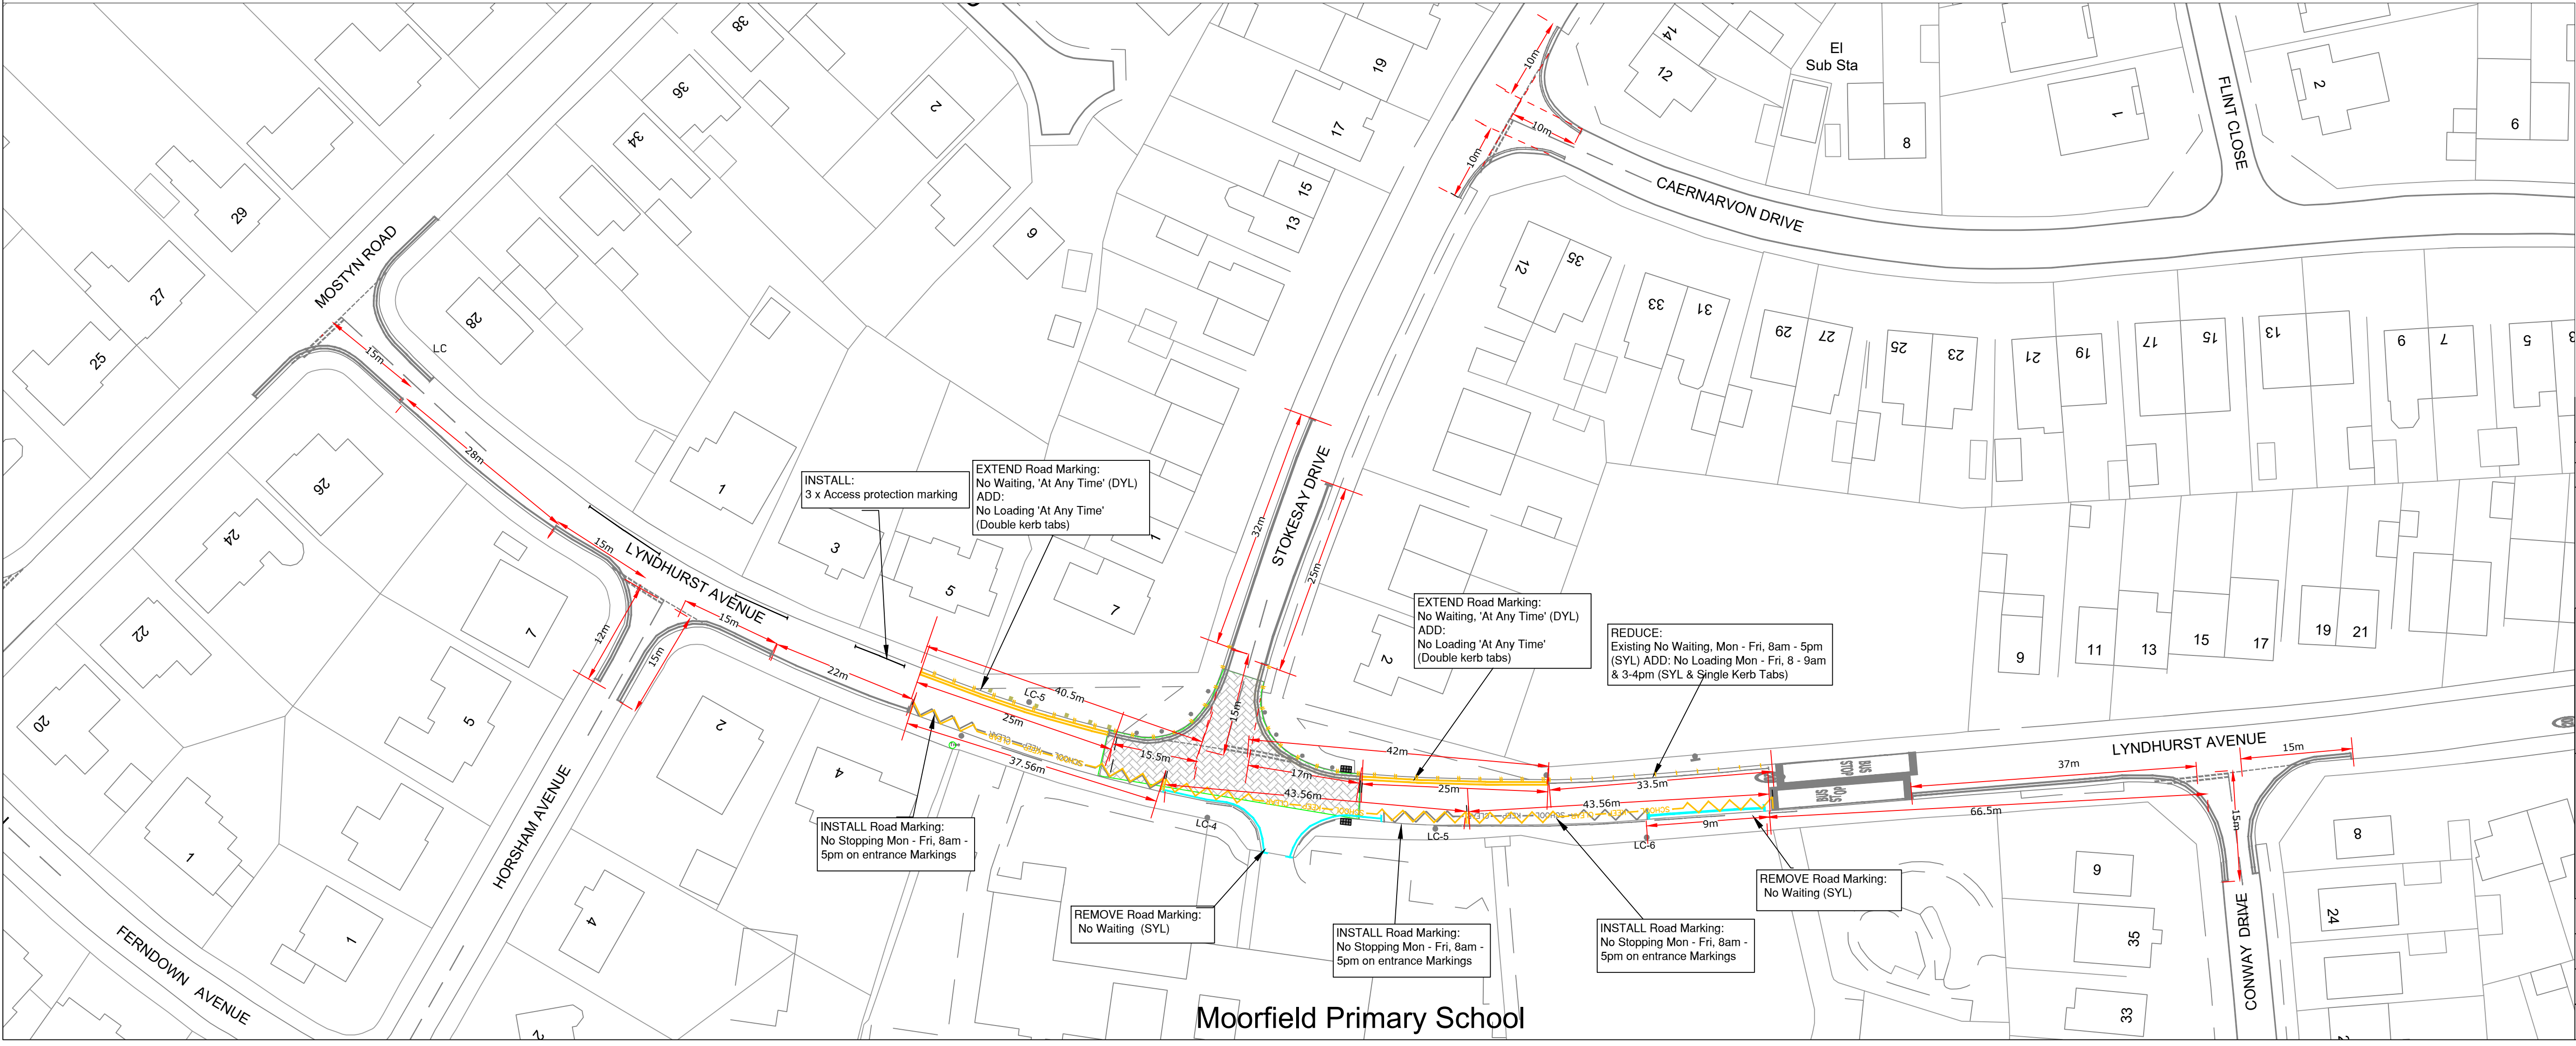

KEY

Existing:

- No Waiting 'At Any Time' (Double Yellow Lines) ADDITION OF: No Loading 'At Any Time' (Double kerb tabs)
- No Waiting 'At Any Time' (Double Yellow Lines) to remain
- No Waiting Mon - Fri, 8am - 5pm (Single Yellow Line) ADDITION OF: No loading, 8-9am & 3-4pm
- No Waiting Mon - Fri, 8am - 5pm (Single Yellow Line) to be removed
- School Keep Clear - No Stopping 8am - 5pm on entrance markings

Proposed:

- No Waiting & No Loading 'At Any Time' (Double Yellow Lines & Double Kerb tabs)
- School Keep Clear No Stopping 8am - 5pm on entrance markings
- Access Protection Markings (H-bar) x 3

Rev.	Drawn	Checked	Date	Revision Details
AMENDMENTS				

STOCKPORT
METROPOLITAN BOROUGH COUNCIL
HIGHWAYS AND TRANSPORTATION
STOCKPORT SK1 5ZE

MARK GLYN
DIRECTOR OF PLACE MANAGEMENT
Job Title

Road Safety around Schools
St Peter's Catholic Primary & Moorfield Primary Schools

Drawing Title

TRO
Location Plan

Drawn	Engineer	Checked	Approved
GK	GK	CP	SL

Date	Date	Date	Date
02/08/25	02/08/25	03/06/26	04/06/26

Size	Scale
A1	1:500

Drawing No.	Revision
0305 / 73 / SPCMF / 000	B