


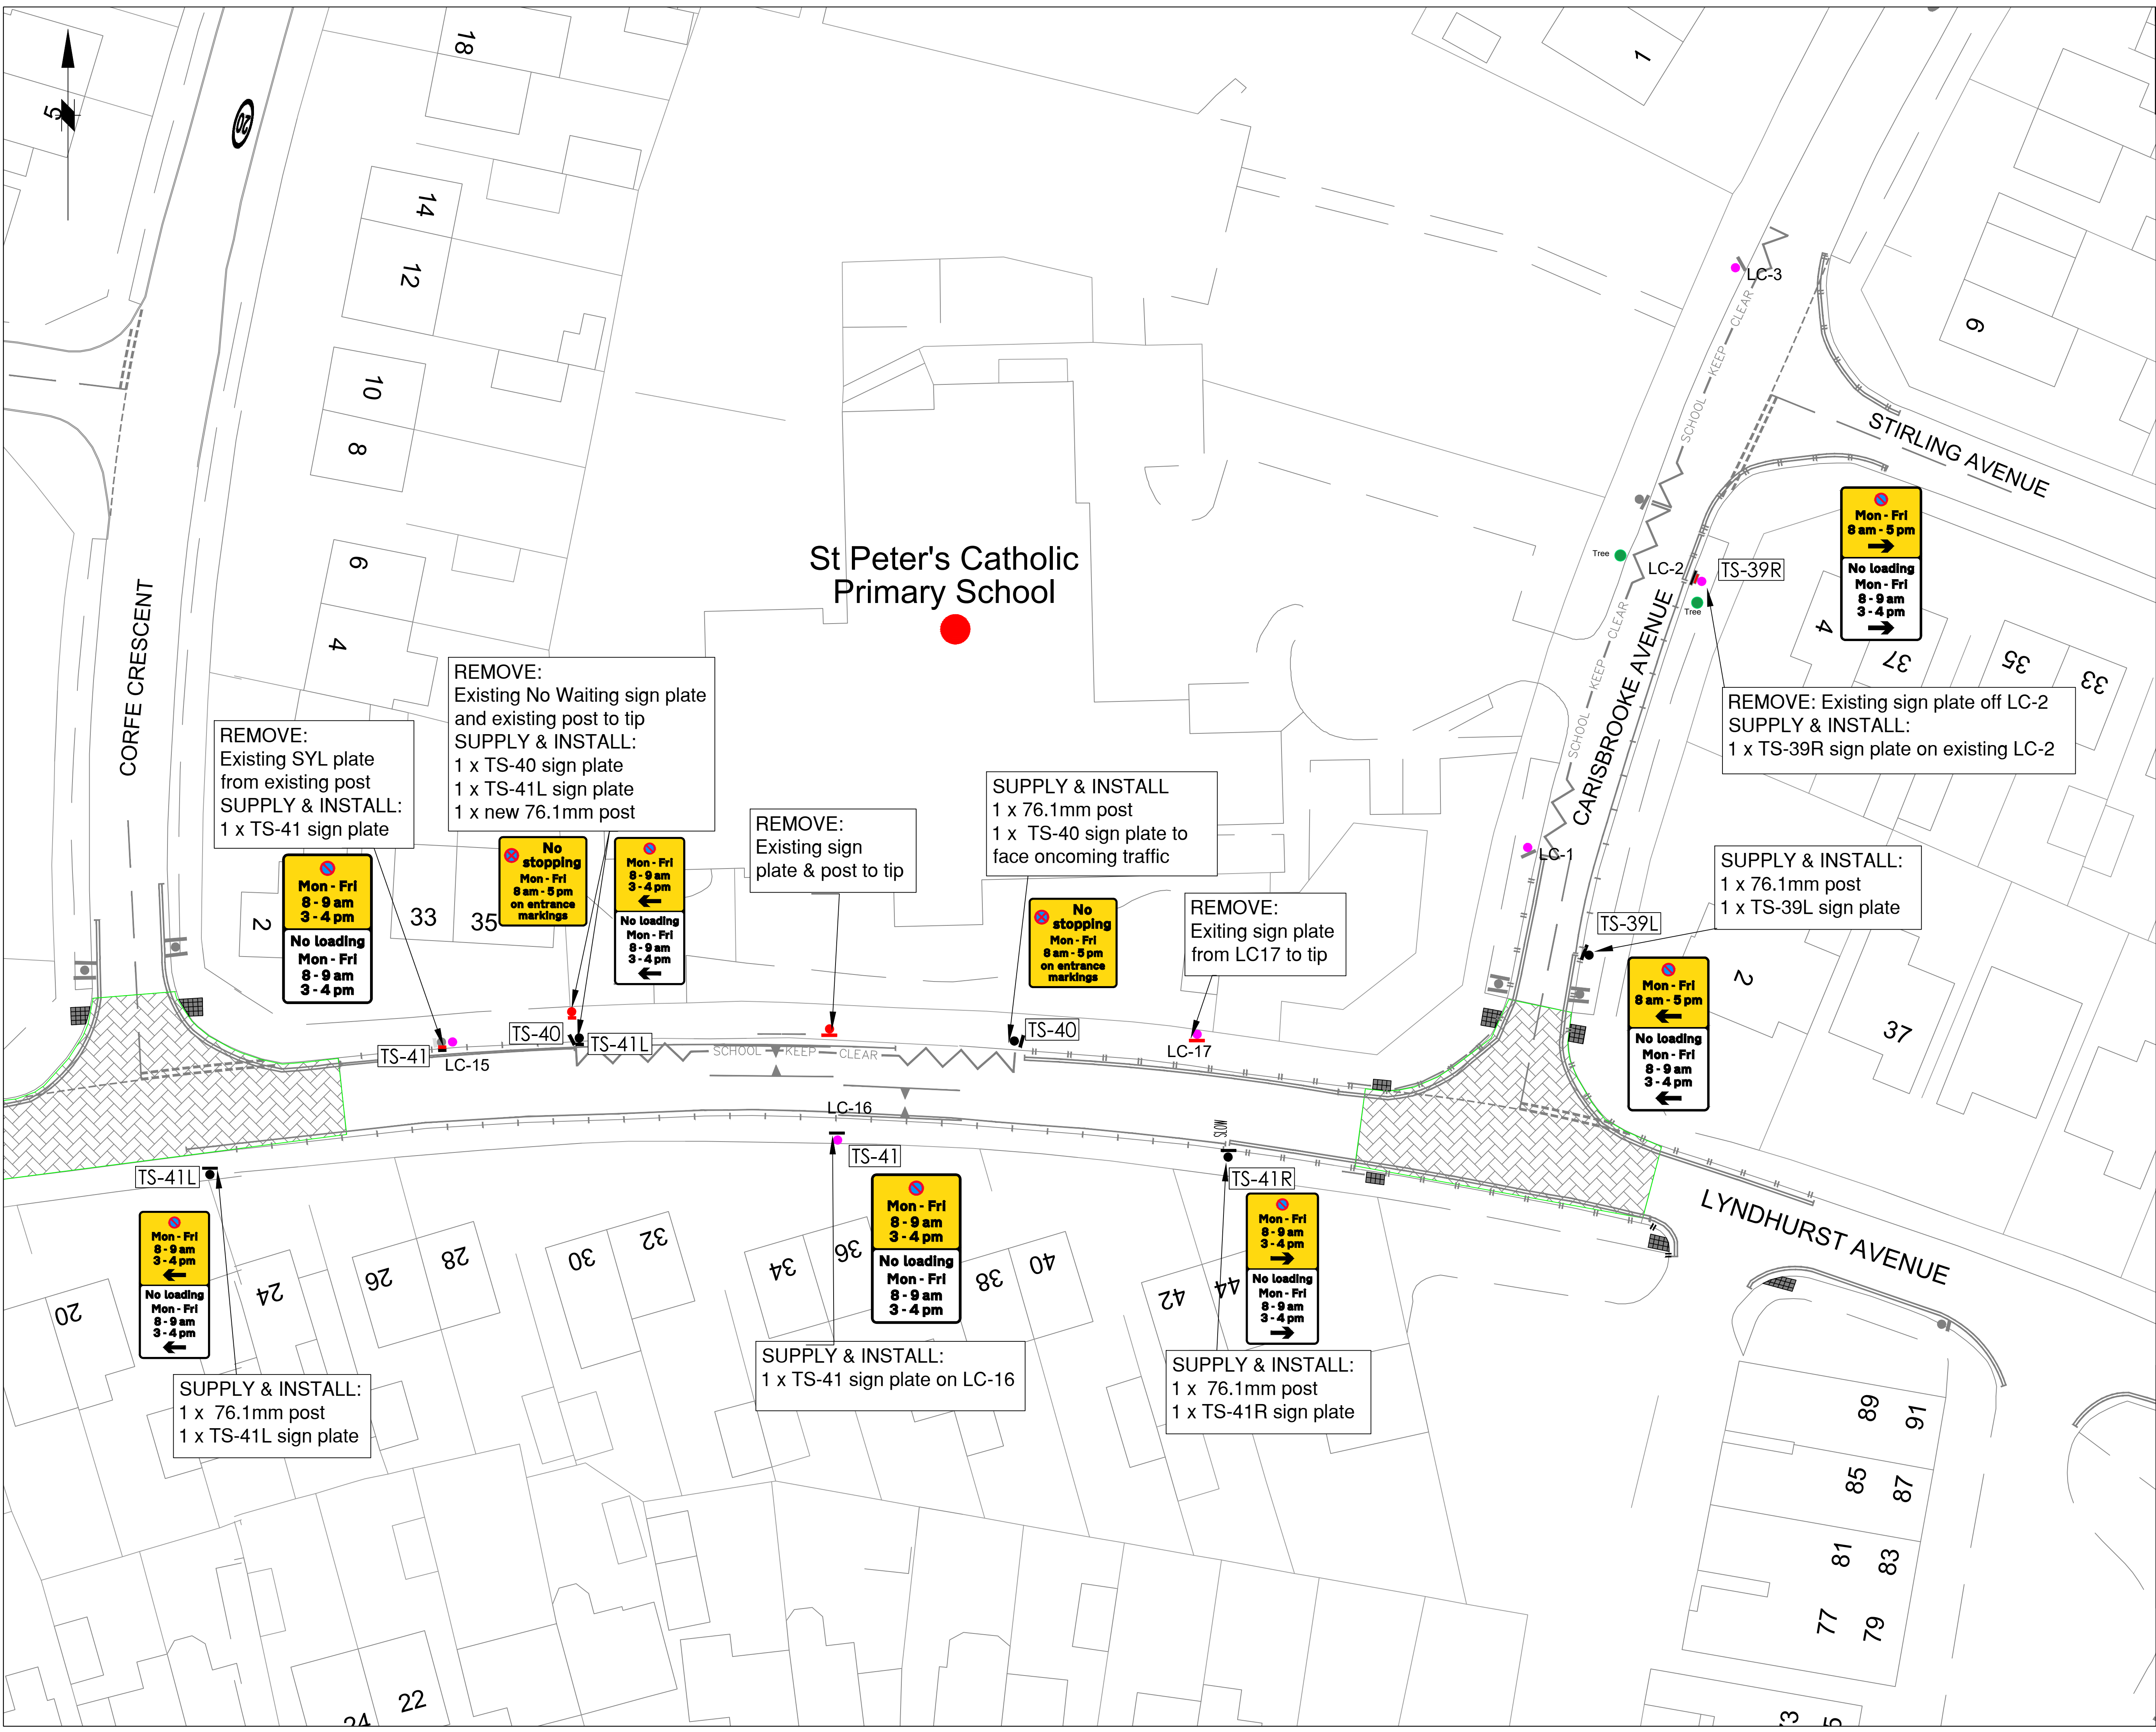

This map is reproduced from Ordnance Survey material with the permission of Ordnance Survey on behalf of the Controller of His Majesty's Stationary Office © Crown copyright.Unauthorised reproduction infringes Crown copyright and may lead to prosecution of civil proceedings.Stockport Metropolitan Borough Council AC0000804794 2026

Notes – General:

- 1) This drawing is to be read in color.
- 2) All dimensions are stated in metres unless stated otherwise
- 3) Engineer to mark up on site post locations

Notes - 1200 Series - Traffic Signs:

- 1) All sign post locations and sign face orientations are to be agreed on site by an engineer.
- 2) Sign installation details as per SMBC Standard Detail STP/H/27.
- 3) Proposed posts to be 76.1mm diameter, unless otherwise stated.
- 4) Signs to be mounted at 2.3m in height
- 5) This drawing is to be read in conjunction with 0305/73/SPCMF/005 - Sign Face Design

Key - General:

- Existing Road Markings
- Existing Lighting Column
- Existing post / sign
- Relocated post
- Remove post / sign

Key - Series 1200 - Traffic Signs:

TS-39L	No Waiting Mon - Fri, 8am - 5pm with No Loading Mon - Fri, 8-9am & 3-4pm Left arrow	1 no.
TS-39R	No Waiting Mon - Fri, 8am - 5pm with No Loading Mon - Fri, 8-9am & 3-4pm Right arrow	1 no.
TS-40	No Stopping Mon - Fri, 8am - 5pm on entrance markings	2 no.
TS-41	No Waiting Mon - Fri, 8-9am & 3-4pm & No Loading Mon - Fri, 8-9am & 3-4pm	2 no.
TS-41L	No Waiting Mon - Fri, 8-9am & 3-4pm & No Loading Mon - Fri, 8-9am & 3-4pm Left arrow	2 no.
TS-41R	No Waiting Mon - Fri, 8-9am & 3-4pm & No Loading Mon - Fri, 8-9am & 3-4pm Right arrow	1 no.
	New 76.1mm diameter galvanised post.	5 no.

Note: Totals are for each sheet.

Rev.	Drawn	Checked	Date	Revision Details
AMENDMENTS				
STOCKPORT METROPOLITAN BOROUGH COUNCIL HIGHWAYS AND TRANSPORTATION STOCKPORT HOUSE STOCKPORT SK1 5XE				
MARK GLYNN DIRECTOR OF PLACE MANAGEMENT Job Title				
Road Safety around Schools ST PETERS CATHOLIC PRIMARY SCHOOL				
Drawing Title				
PROPOSED SIGNAGE LOCATION PLAN				
Drawn	Engineer	Checked	Approved	
GK	GK	CP	SL	
Date	Date	Date	Date	
02/05/26	02/05/26	03/06/26	04/06/26	
Size	Scale			
A1	1:250			
Drawing No.				Revision
0305 / 73 / SPCMF / 003				A